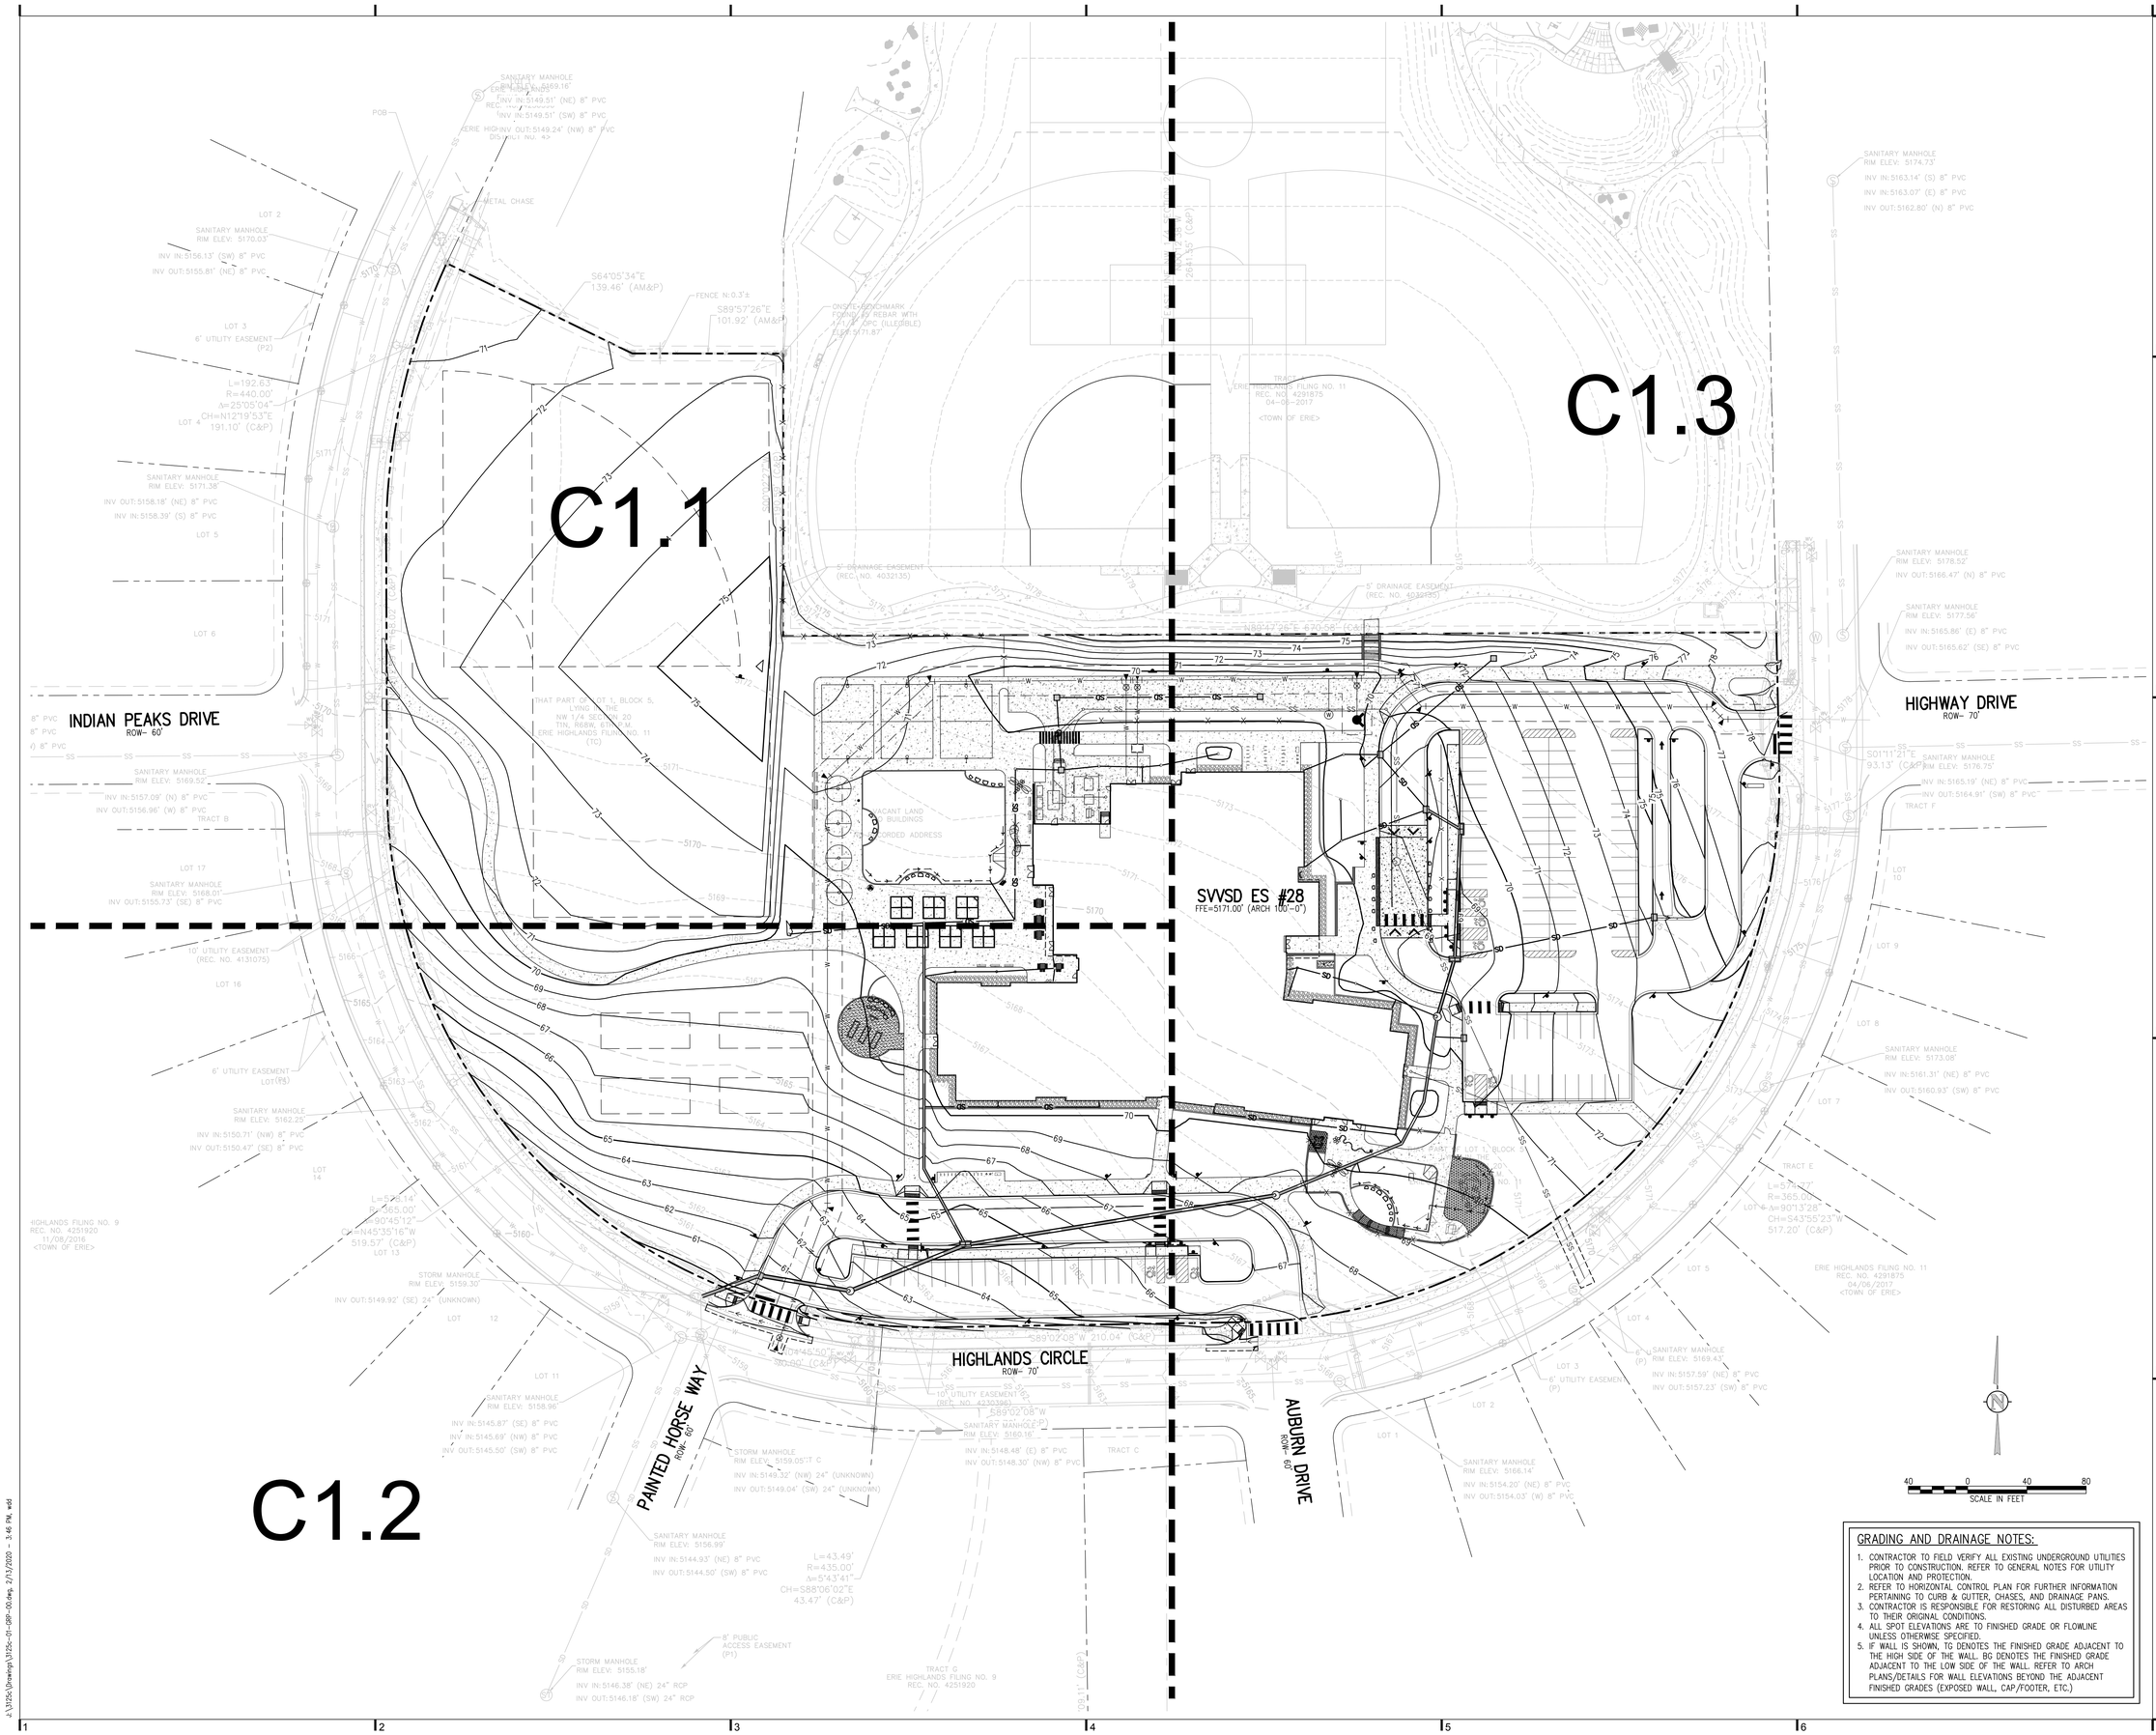

GRADING AND DRAINAGE NOTES:

1. CONTRACTOR TO FIELD VERIFY ALL EXISTING UNDERGROUND UTILITIES PRIOR TO CONSTRUCTION. REFER TO GENERAL NOTES FOR UTILITY LOCATION AND PROTECTION.
2. REFER TO HORIZONTAL CONTROL PLAN FOR FURTHER INFORMATION PERTAINING TO CURB & GUTTER, CHASES, AND DRAINAGE PANS.
3. CONTRACTOR IS RESPONSIBLE FOR RESTORING ALL DISTURBED AREAS TO THEIR ORIGINAL CONDITIONS.
4. ALL SPOT ELEVATIONS ARE TO FINISHED GRADE OR FLOWLINE UNLESS OTHERWISE SPECIFIED.
5. IF WALL IS SHOWN, TO DENOTES THE FINISHED GRADE ADJACENT TO THE HIGH SIDE OF THE WALL. BG DENOTES THE FINISHED GRADE ADJACENT TO THE LOW SIDE OF THE WALL. REFER TO ARCH PLANS/DETAILS FOR WALL ELEVATIONS BEYOND THE ADJACENT FINISHED GRADES (EXPOSED WALL, CAP/FOOTER, ETC.)

ARCHITECT
Hord Coplan Macht, Inc.
1800 Wazee Street, Suite 450
Denver, CO 80202
p. 303.607.0977
f. 303.607.0767

JVA, Inc.
1319 Spruce Street
Boulder, CO 80302
303.444.1951
www.jvajva.com
Boulder • Fort Collins • Winter Park
Glenwood Springs • Denver
CONSULTING ENGINEERS

ST. VRAIN VALLEY SCHOOLS
SVVSD #28
ERIE HIGHLANDS

hord | coplan | macht
ARCHITECTURE
LANDSCAPE ARCHITECTURE
PLANNING
INTERIOR DESIGN

No.	Date	Revision

Project Name
SVVSD #28

Project Number
219126.00

Date (YYYY/MM/DD)
2020/02/13

Drawn By: WDD
Checked By: KJC

Drawing
OVERALL GRADING AND DRAINAGE PLAN

C1.0

NOT FOR CONSTRUCTION

90% CONSTRUCTION DOCUMENTS

© Hord Coplan Macht, Inc.